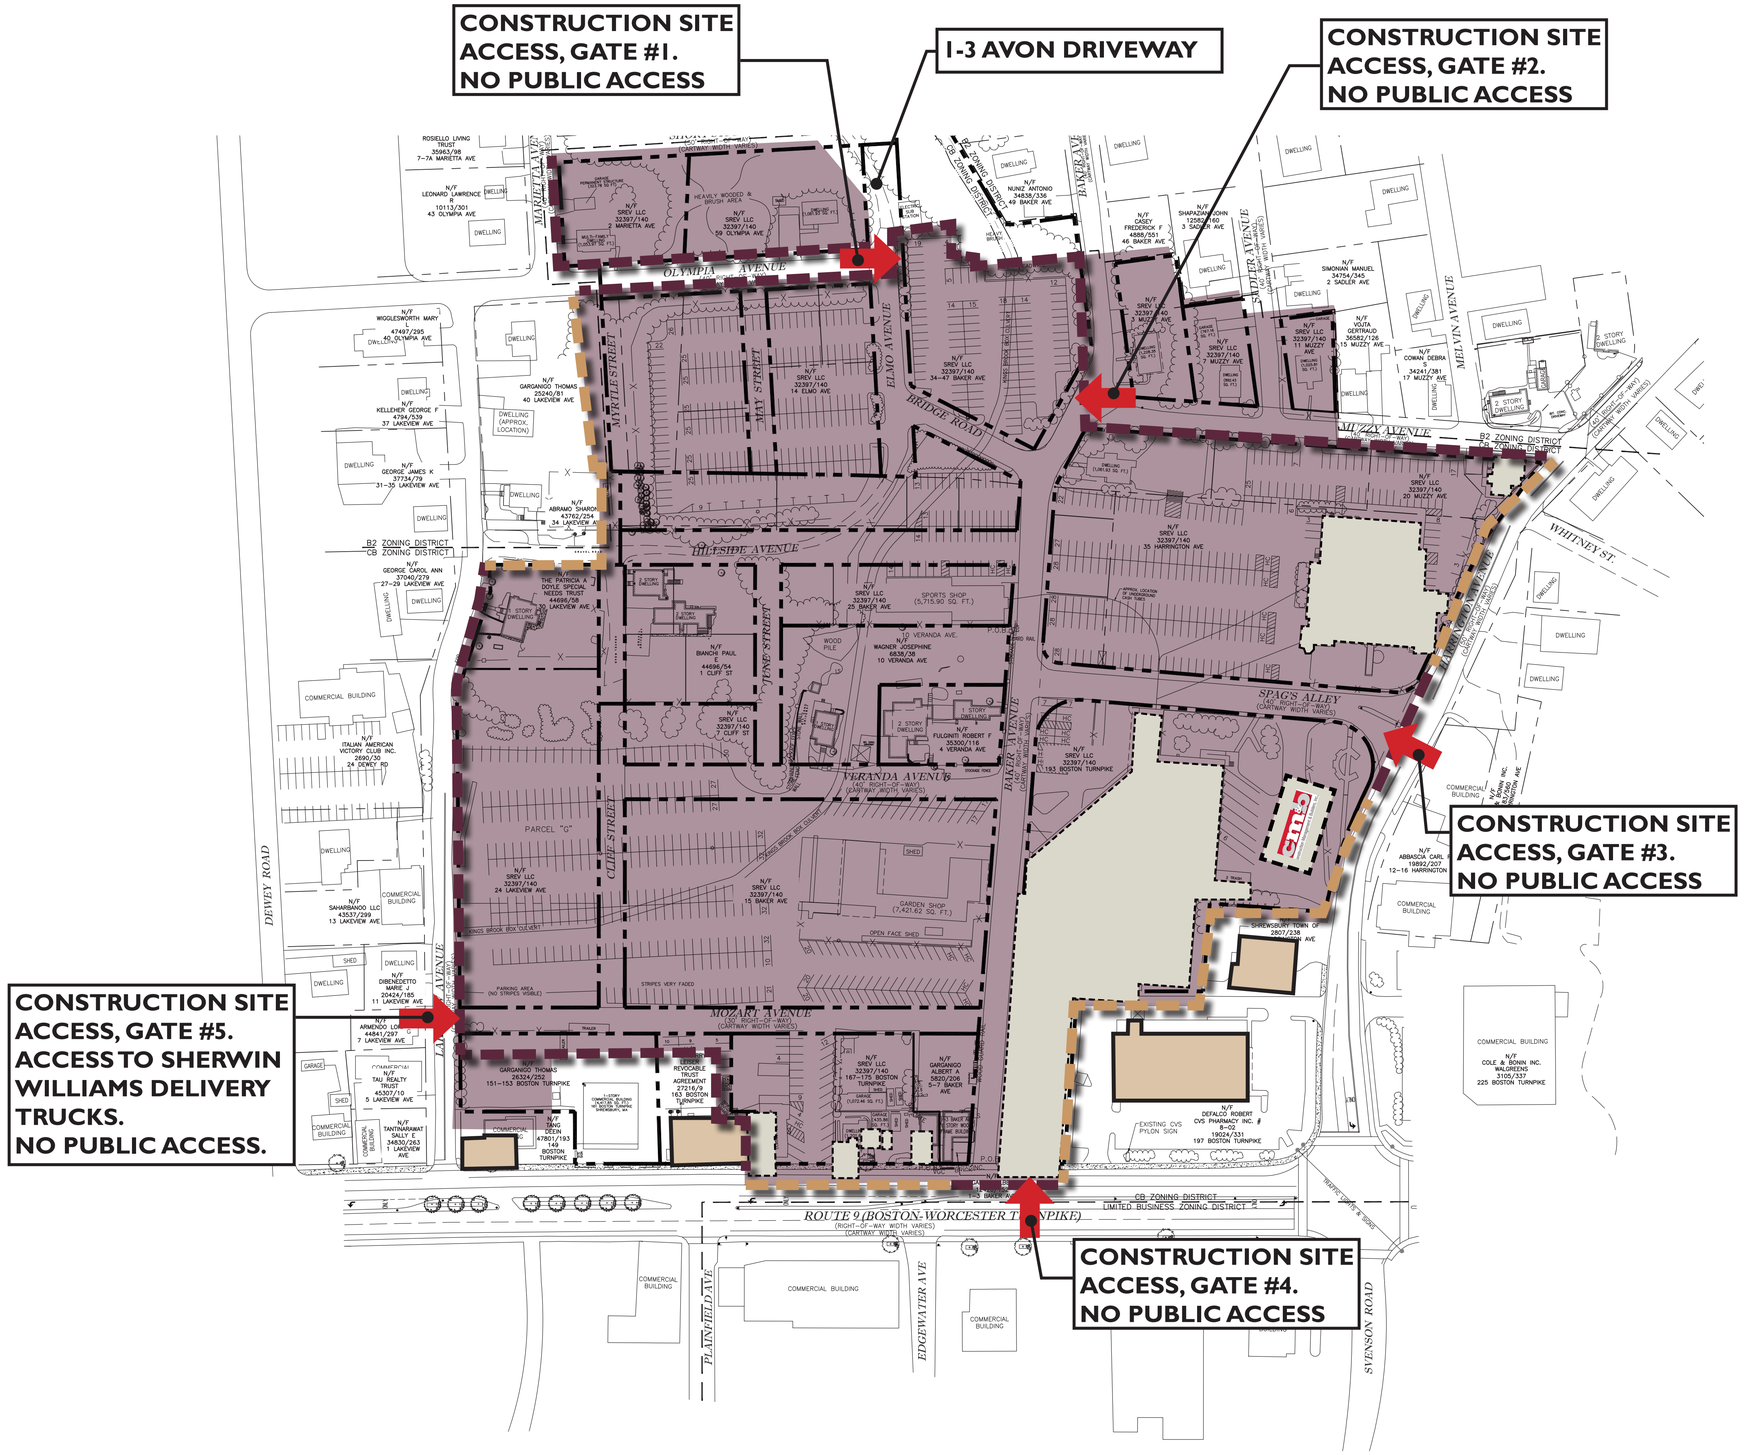

LEGEND

- EXISTING BUILDINGS TO BE DEMOLISHED
- OCCUPIED BUILDINGS TO REMAIN
- AREA OF WORK
- LIMITED ACCESS AREA DRIVEN FENCE WITH SCREEN
- LIMITED ACCESS AREA TEMP. FENCE W/ SAND BAGS AND NO SCREEN
- SWING GATE
- CONSTRUCTION TRAILER

CONSTRUCTION SIGNAGE

1

Construction Entrance
Speed Limit
5 MPH

2

All Visitors Must
Check In

3

CAUTION
Construction Area
Hard Hats and Reflective Safety
Vests Required

GDG
Grossman Development Group, LLC

LAKEWAY COMMONS

Shrewsbury, MA

PHASE 1 - Fencing Plan

May 24, 2016

cm&b
Construction Management & Builders, Inc.