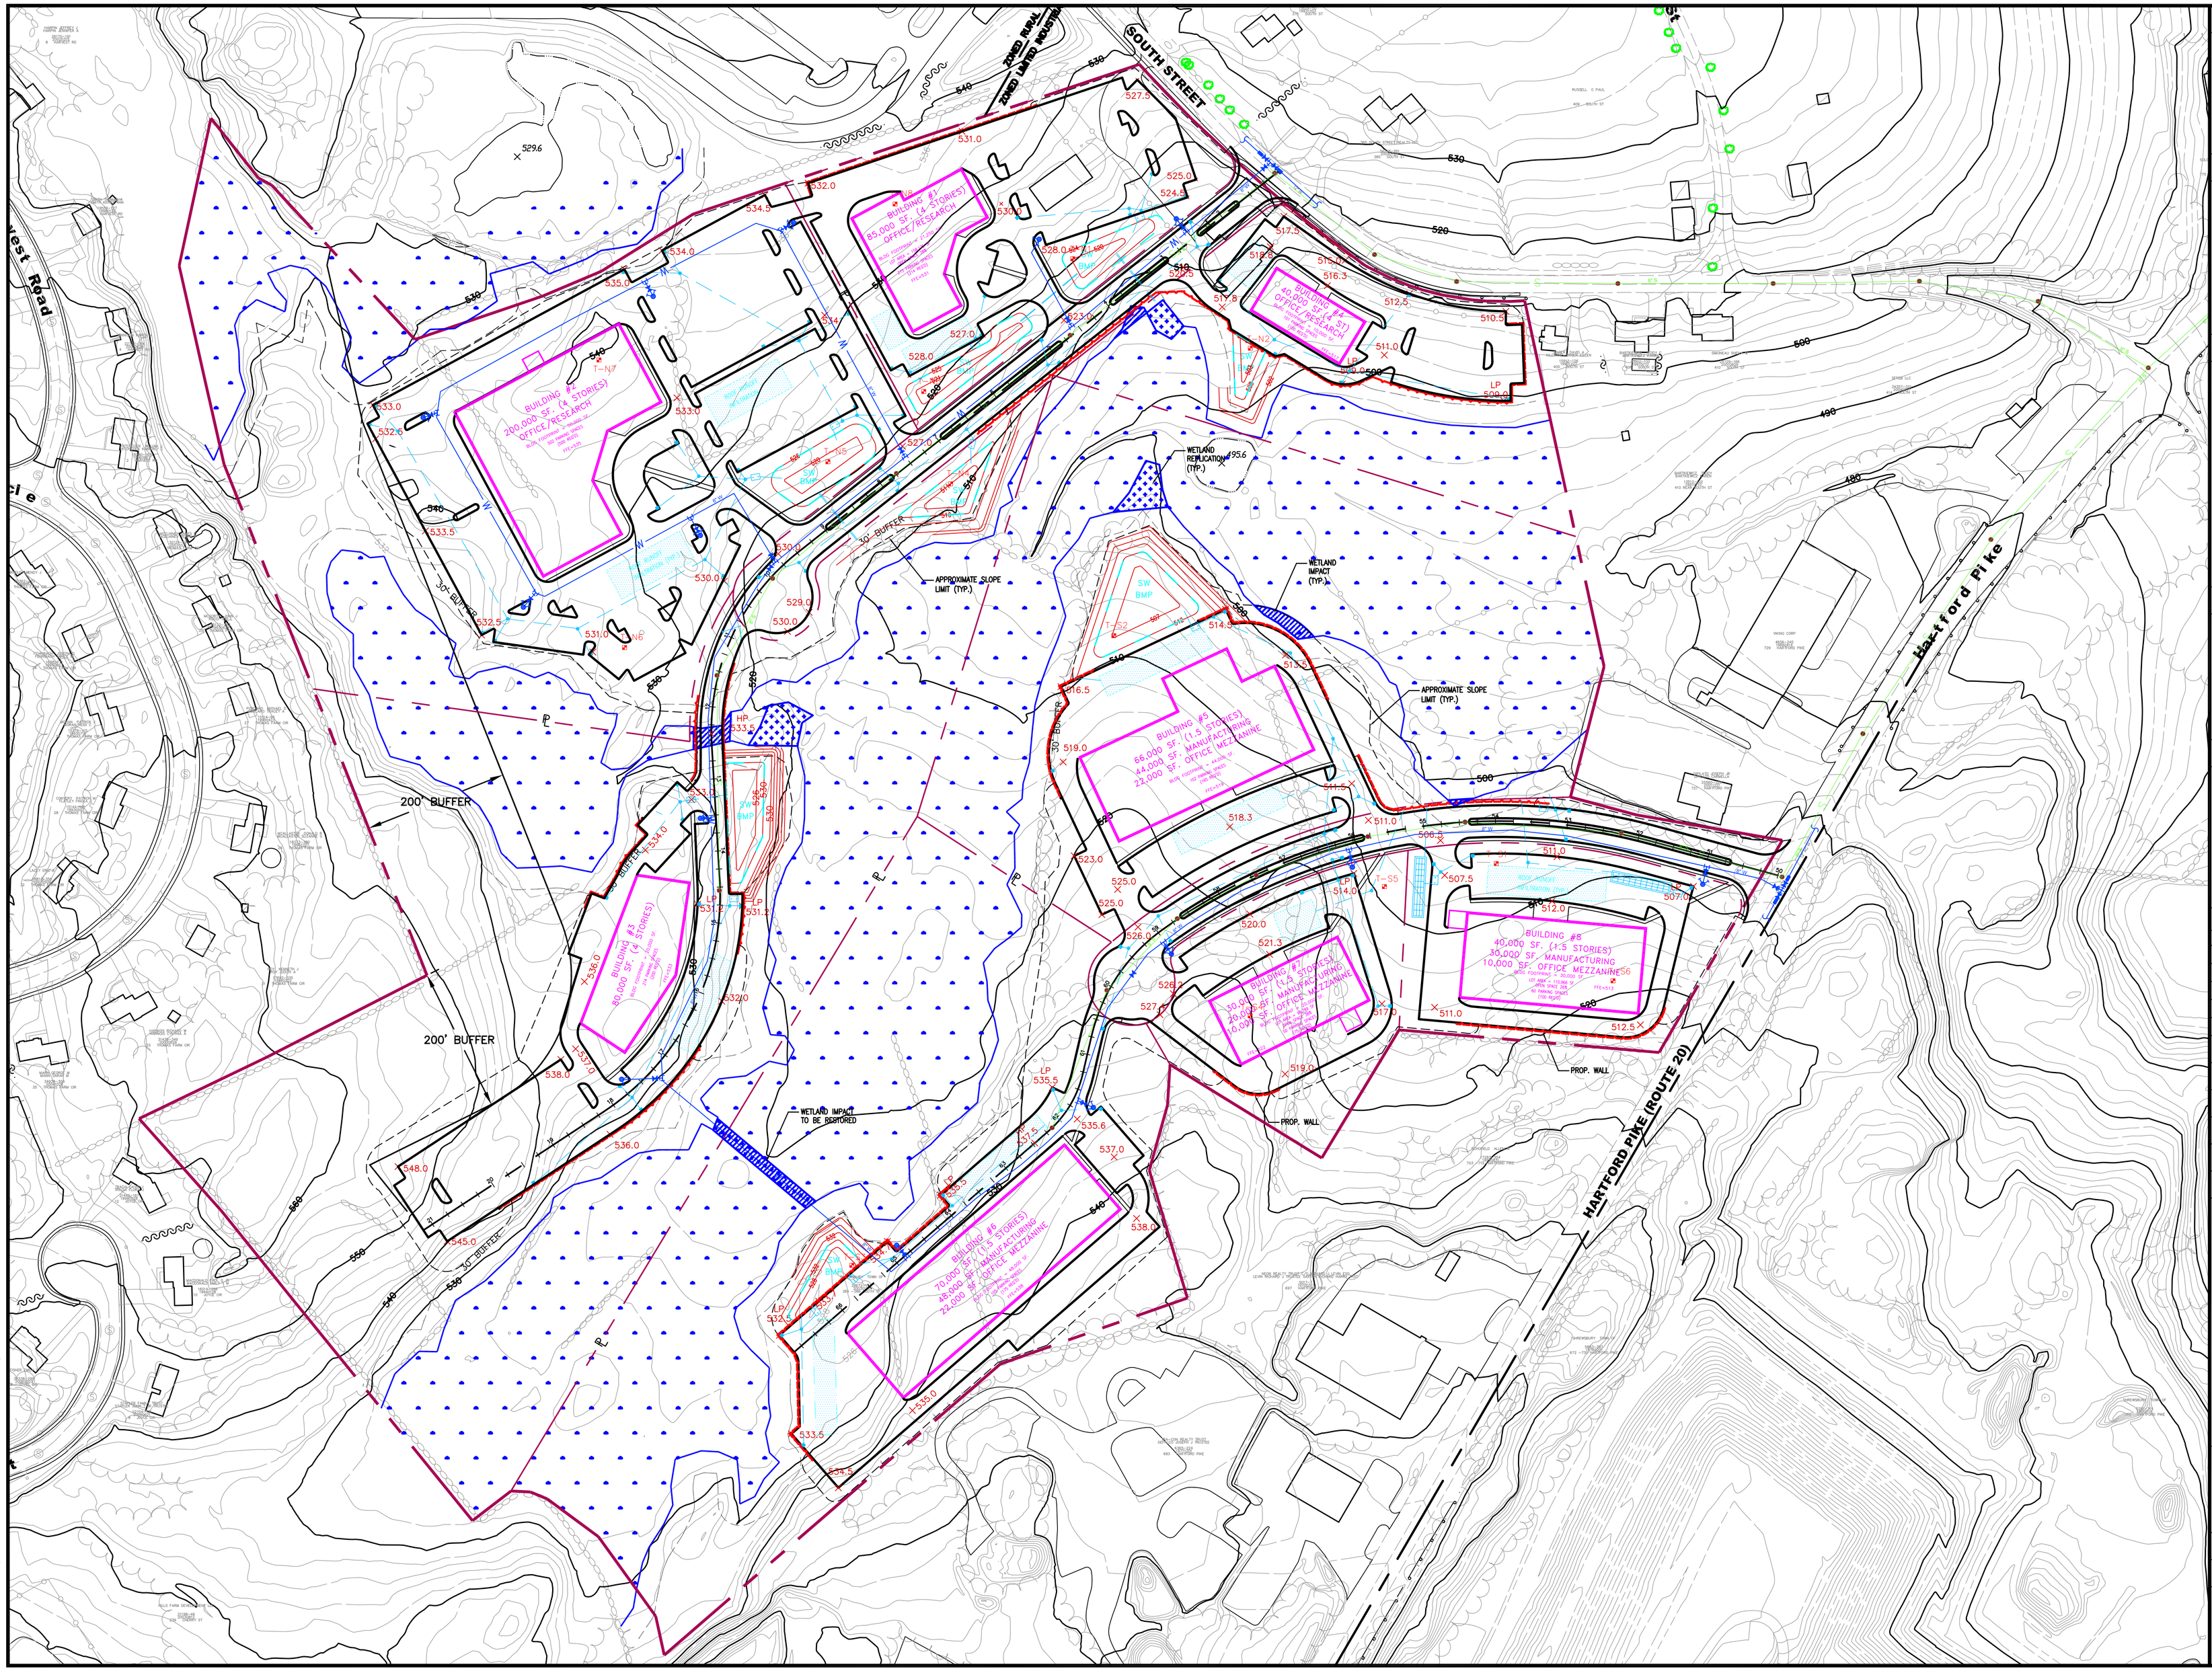

Engineered by:

BETA Group, Inc.
Engineers·Scientists·Planners

315 Norwood Park South
Norwood, MA 02062
781.255.1982
email: BETA@BETAInc.com

P.E. Stamp:

Subconsultant:

Project

ALLEN PROPERTY DEVELOPMENT

Shrewsbury, MA

Title

PREFERRED CONCEPT UTILILTY PLAN

Revisions

No.	Description	Date

File: Site Plan.dwg

Drawn By:

Designed By:

Checked By:

Job No: 3550 **Date:** 8/29/08

North Arrow

N
W E
S

Scale

100 75 50 25 0 50 100 200

1 Inch = 100 Feet

UNLESS OTHERWISE NOTED OR CHANGED BY REPRODUCTION

Not for Construction

Sheet No.:

Plot Date: Sep 02, 2008 11:20am

O:\3500s\3550 - Shrewsbury Master Plan\AutoCAD Files\Plans Set\Draft\Site Plan.dwg